State Road 869 / SW 10' Street Connector PD&E Study
from Florida's Turnpike / Sawgrass Expressway to I-95
Broward County, Florida

North Alignment Alternative

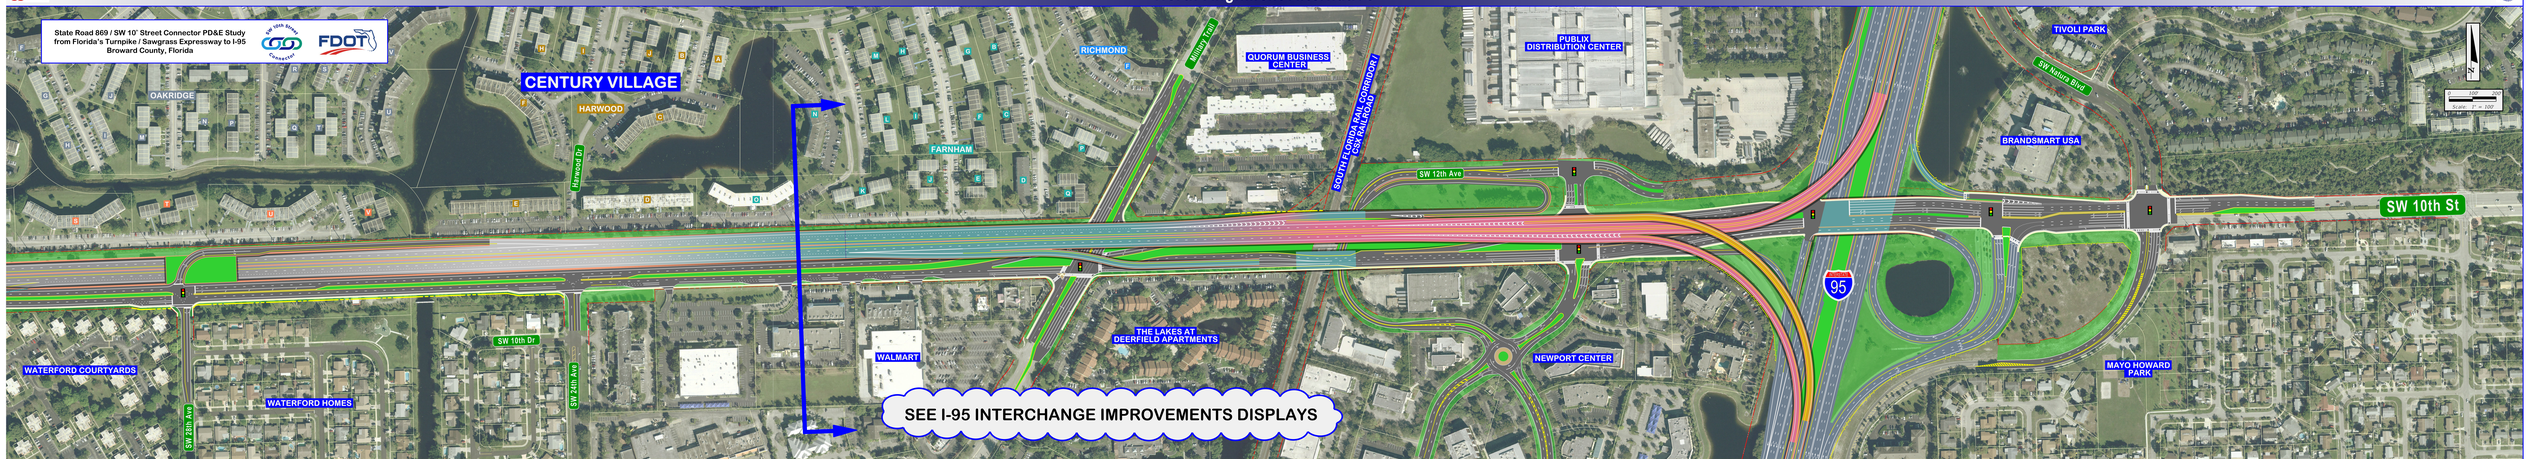
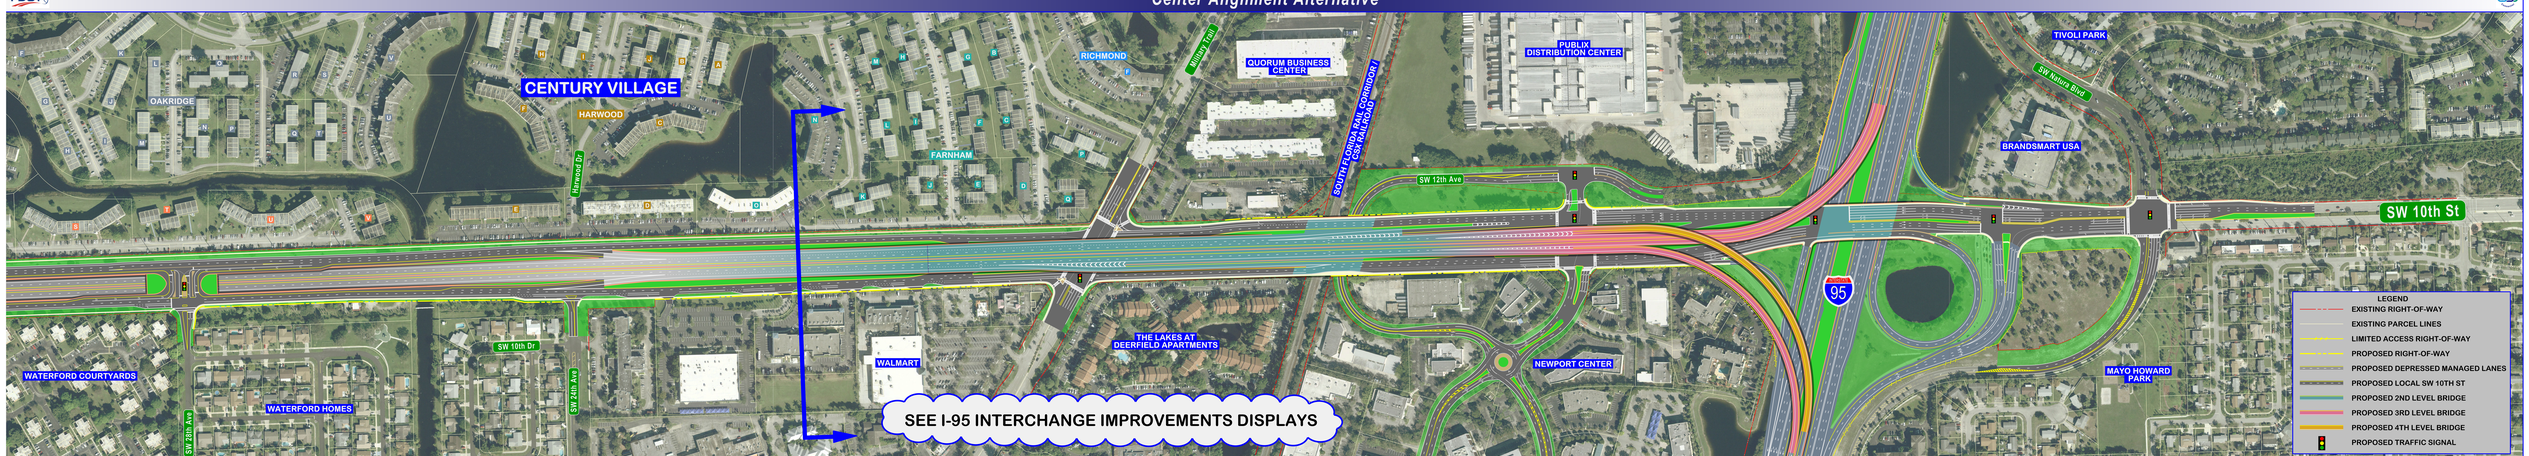
Center Alignment Alternative